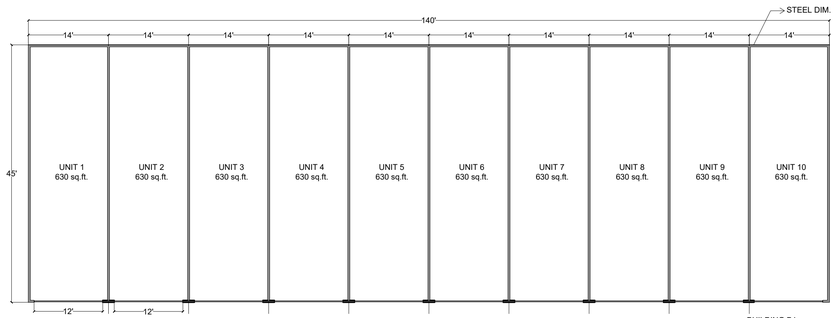

BUILDING B1
FLOOR PLAN
Esc. 1/8" - 1'0"

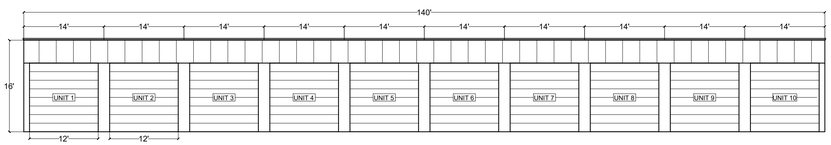

BUILDING B1
FRONT ELEVATION
Esc. 1/8" - 1'0"

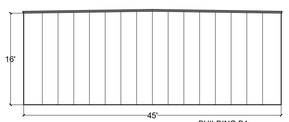

BUILDING B1
SIDE ELEVATION
Esc. 1/8" - 1'0"

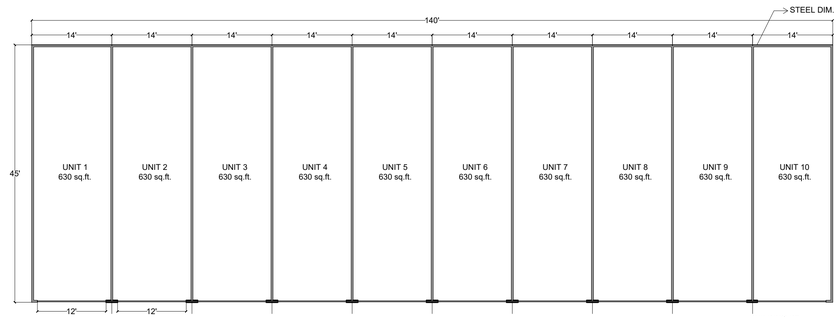

BUILDING B2
FLOOR PLAN
Esc. 1/8" - 1'0"

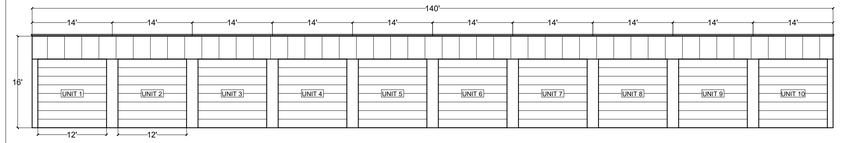

BUILDING B2
FRONT ELEVATION
Esc. 1/8" - 1'0"

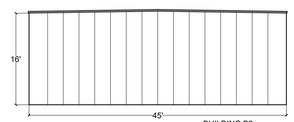

BUILDING B2
SIDE ELEVATION
Esc. 1/8" - 1'0"

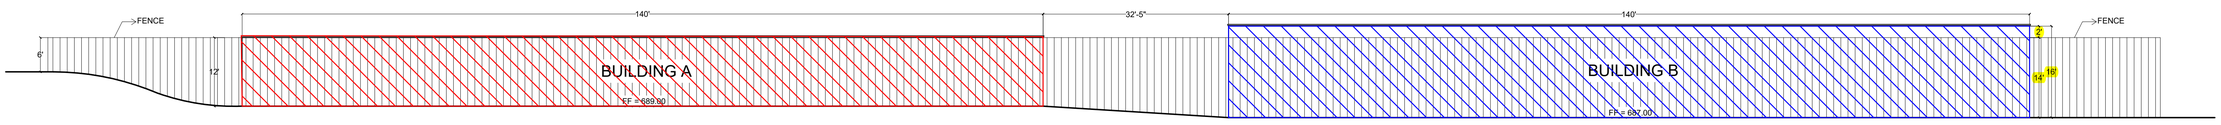

BUILDING A & B
BACK ELEVATION
Esc. 1/8" - 1'0"