Exhibit

Part of the E/2 of Section 6, T-17-N, R-13-E &
Part of the NW/4 of Section 5, T-17-N, R-13-E
City of Jenks, Tulsa County, Oklahoma

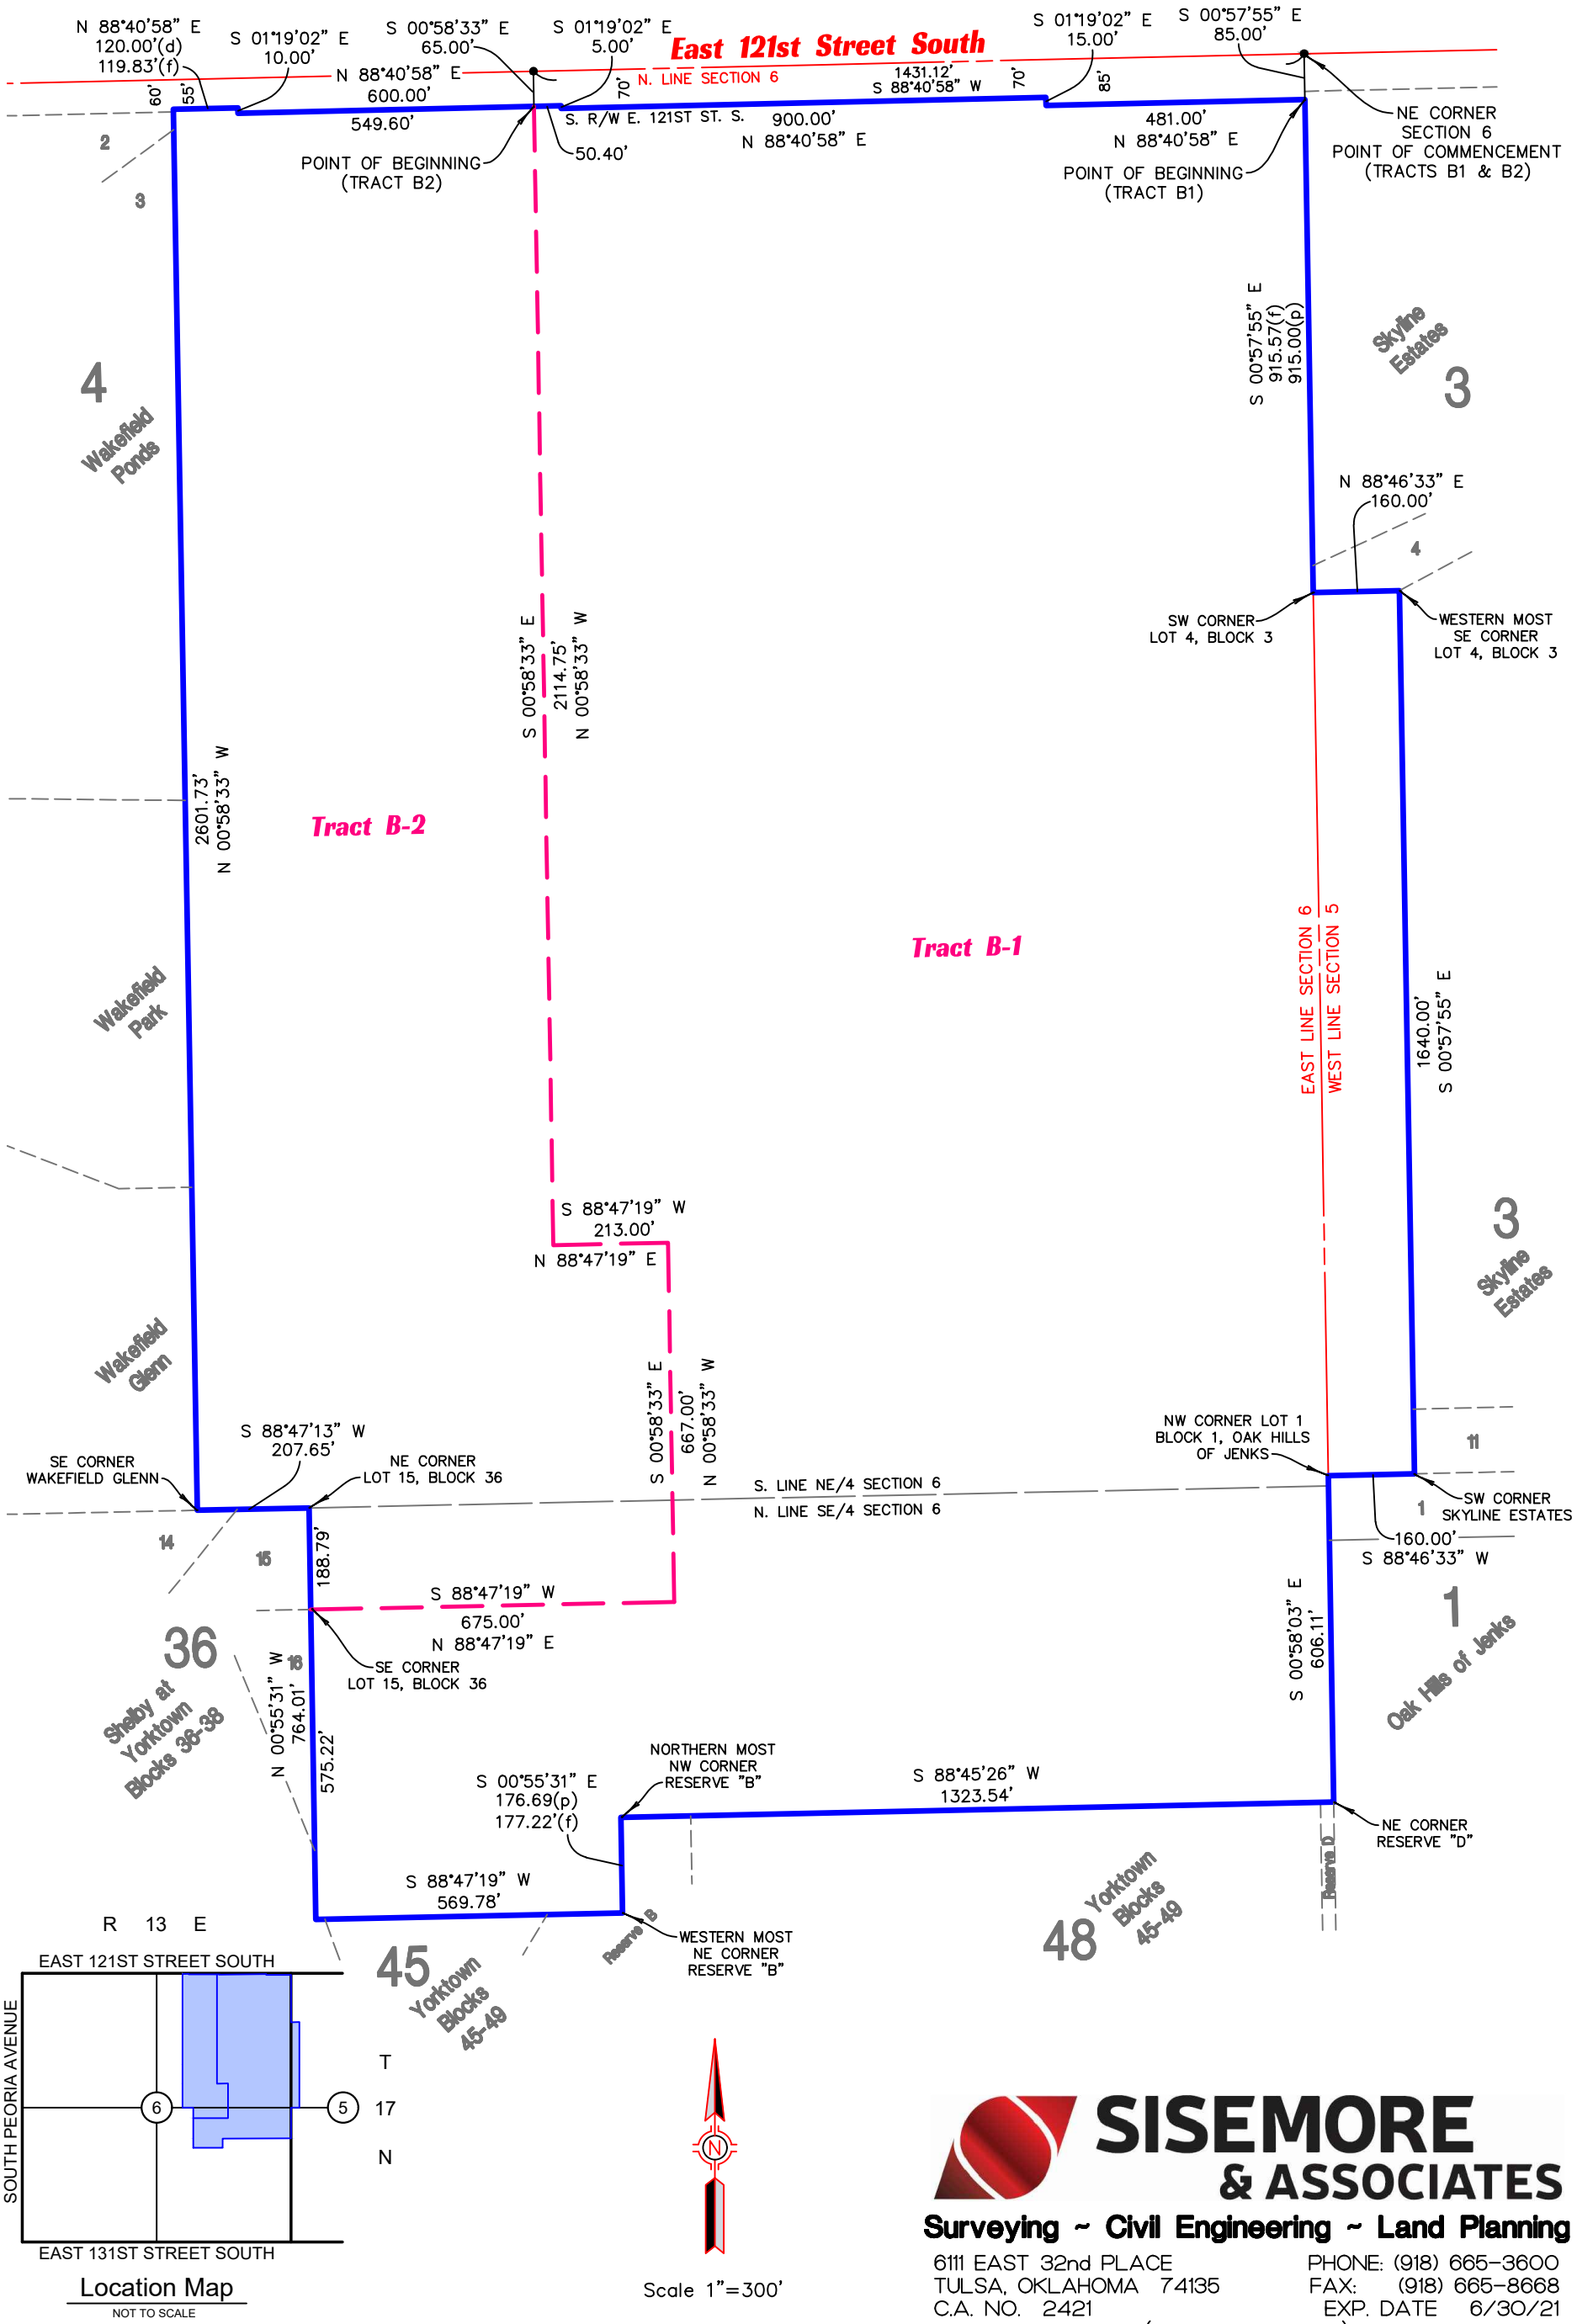

SISEMORE & ASSOCIATES

Surveying ~ Civil Engineering ~ Land Planning

6111 EAST 32nd PLACE
TULSA, OKLAHOMA 74135
C.A. NO. 2421

PHONE: (918) 665-3600
FAX: (918) 665-8668
EXP. DATE 6/30/21
(www.sw-assoc.com)

DATE: 12/4/2020 – REVISED 12/21/20 ORDER #: 17957.04 FILE #: 1713.0600

DRAWING: K:\17957.04\EXHIBIT.dwg SISEMORE & ASSOCIATES, INC., 2020